Exhibit B - Single Line Diagrams

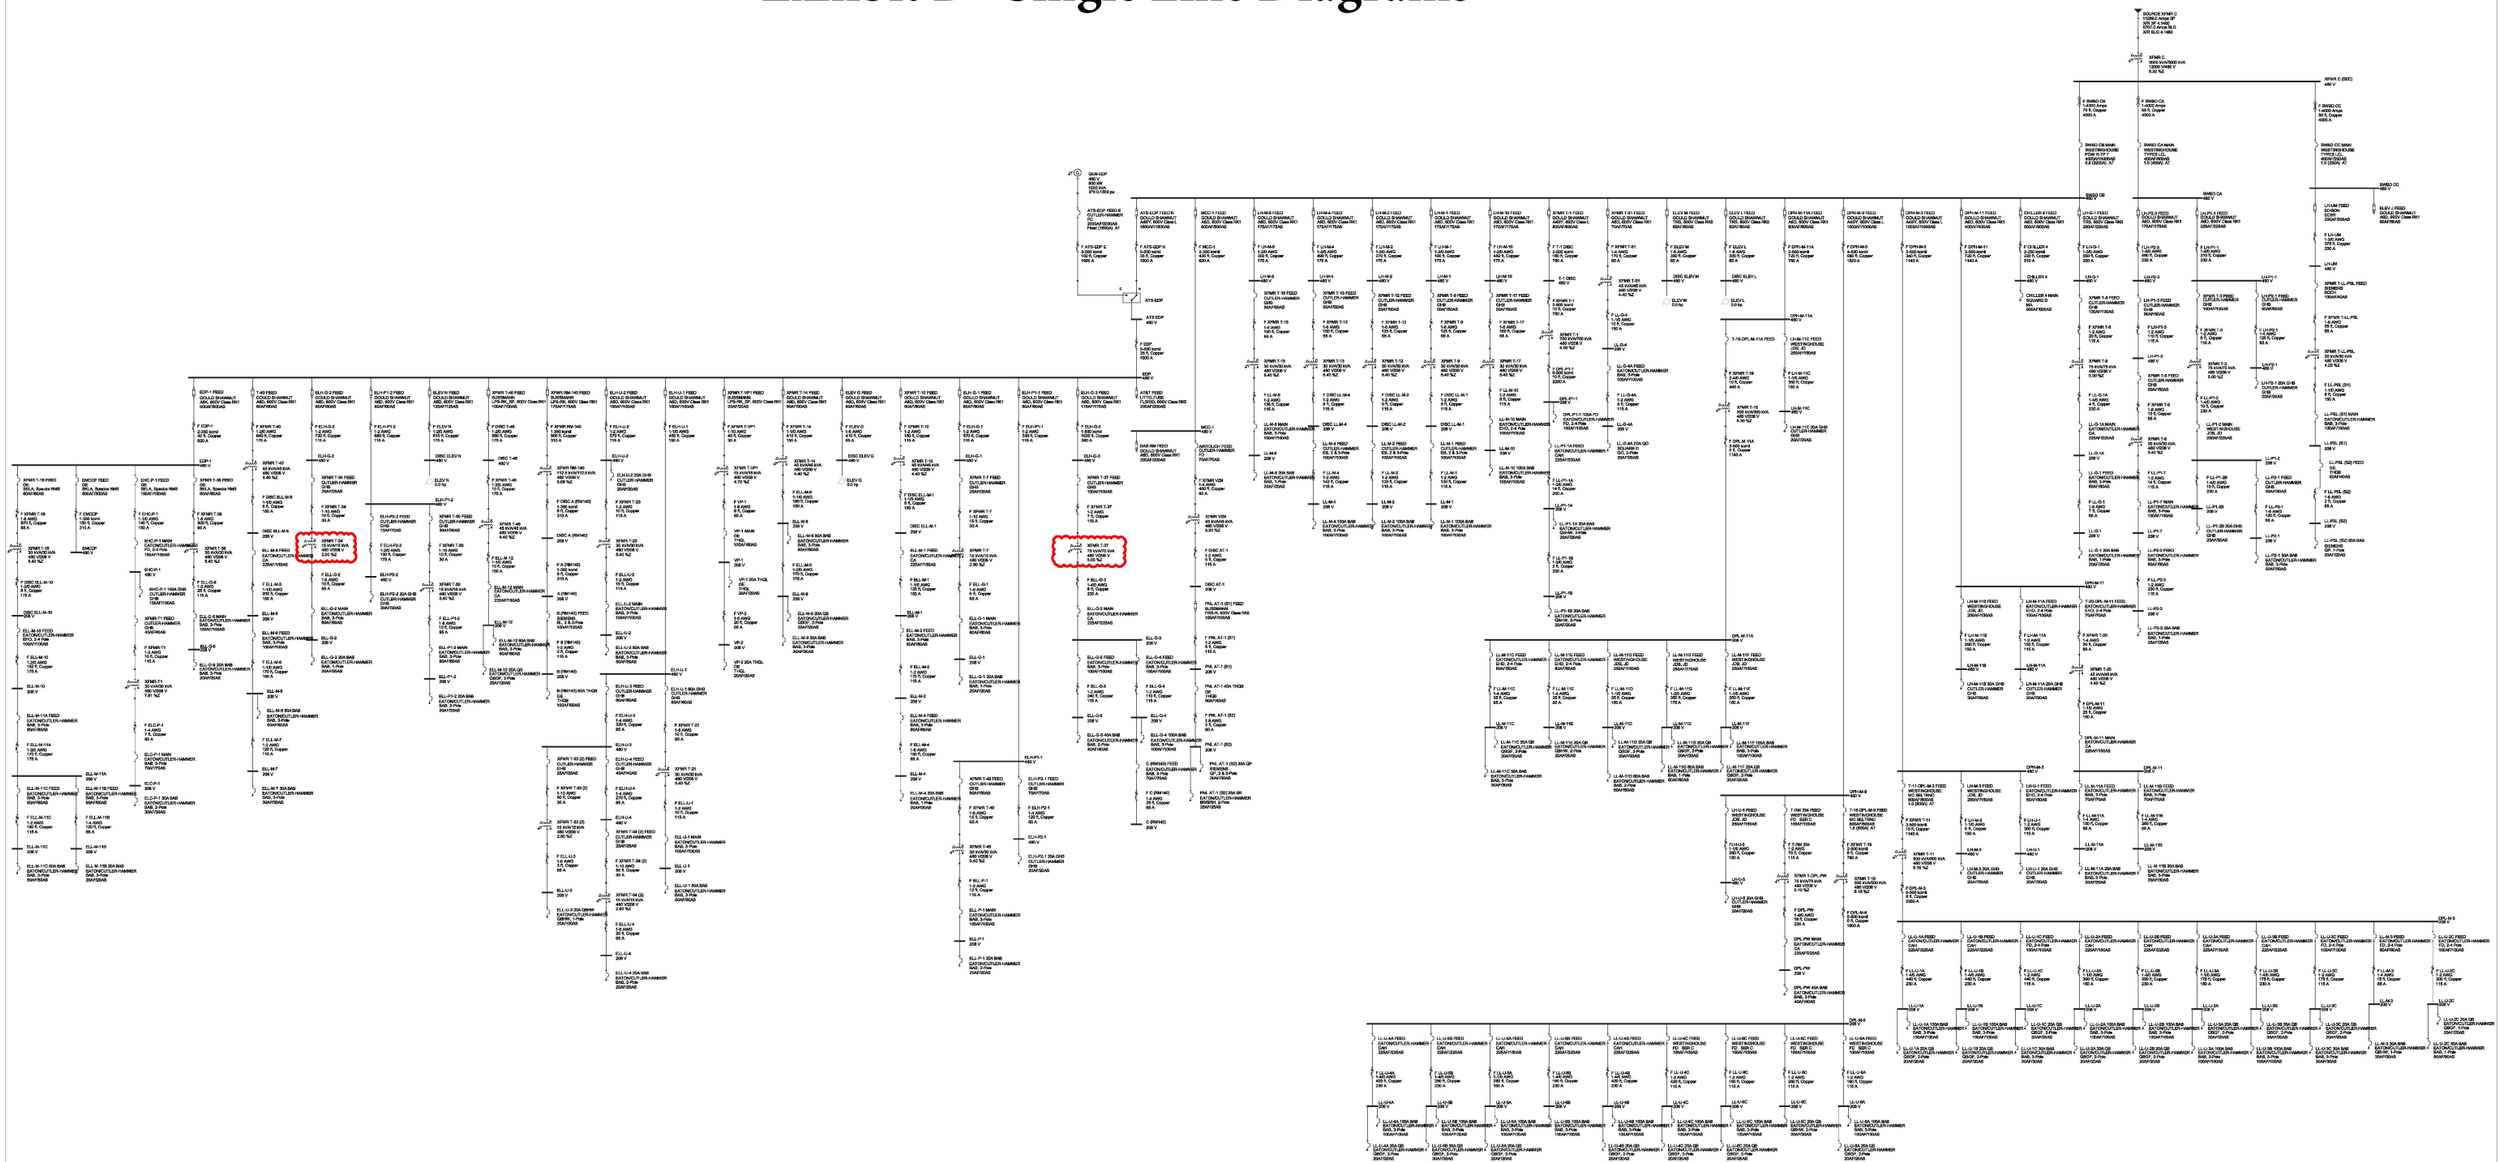

SHEET REFERENCE NUMBER	PROJECT:		DRAFTED BY: Omar Patan	DATE: 12.November.2025		
E - 10	SAN DIEGO CONVENTION CENTER	A3: NTS	DRAWING BY: Omar Patan	SUBMITTEDY BY:	4	
	WEST BUILDING SLD		CHECKED BY:	CUSTOMER:	3	
					2	
					1	AS BUILT 1 — 12/11/2025
					Rev.No	Description — Date — APR

SAN DIEGO convention center

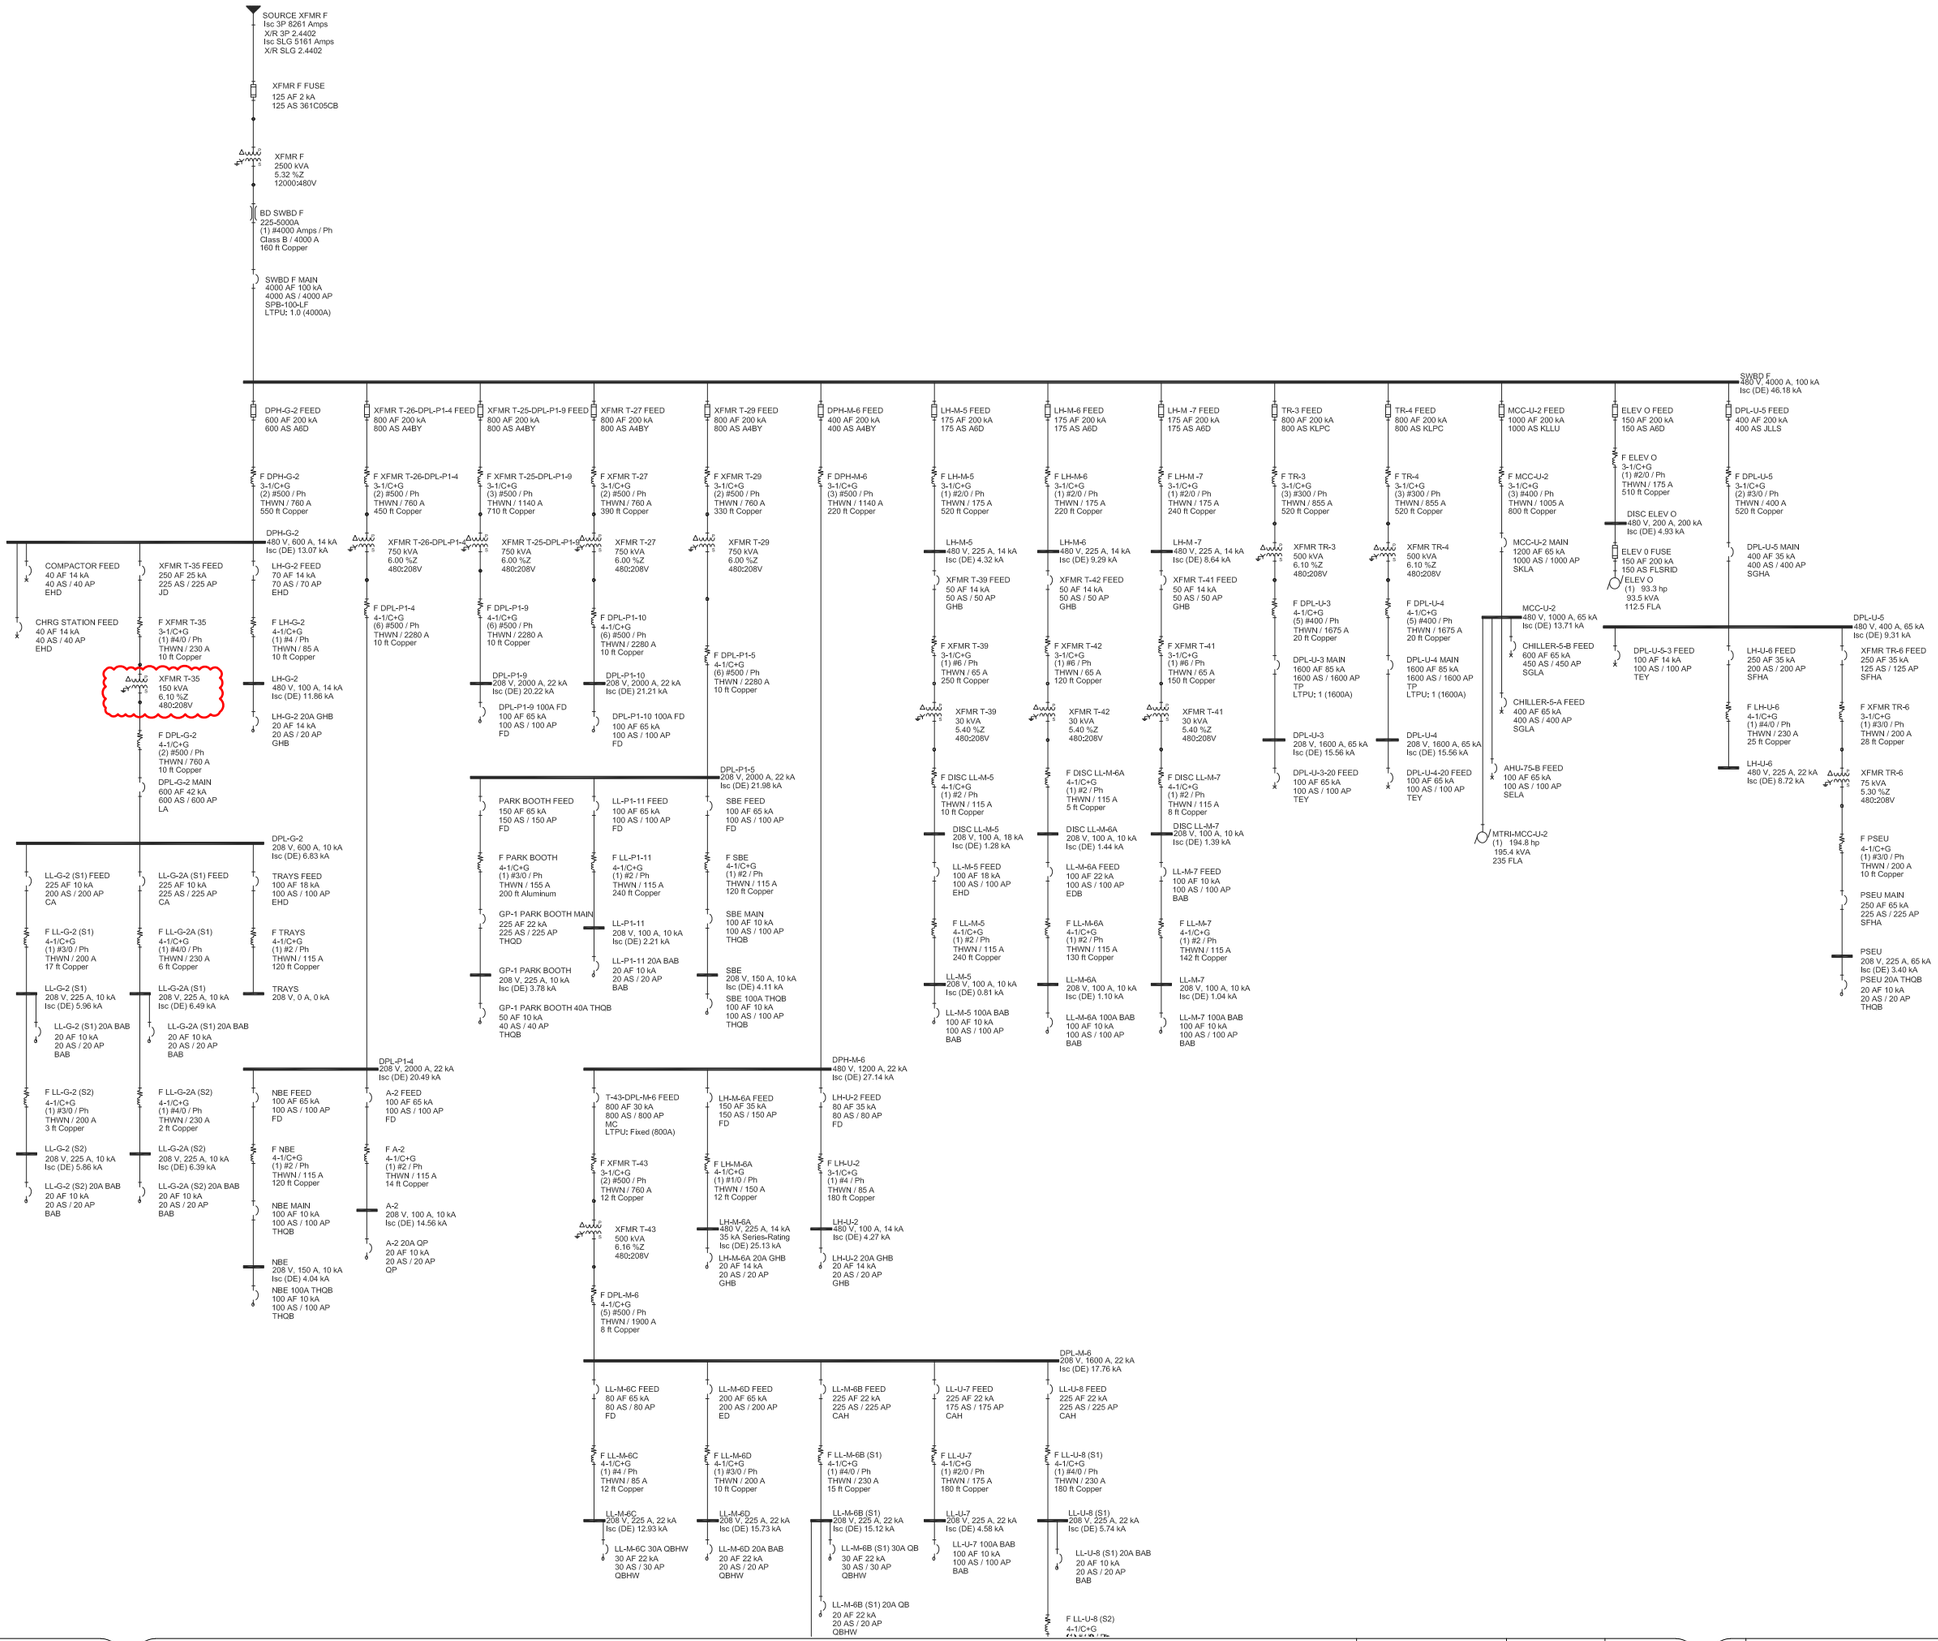

SHEET REFERENCE NUMBER	PROJECT:						
E - 30	SAN DIEGO CONVENTION CENTER						
	WEST BUILDING SLD	A3: NTS	DRAFTED BY: Omar Patan	DATE:	12.November.2025		
			DRAWING BY: Omar Patan	SUBMITTEDY BY:			
			CHECKED BY:	CUSTOMER:			

Rev.No	Descrfptlon	Date	APR
4			
3			
2			
1	AS BUILT 1	12/11/2025	

SAN DIEGO convention center

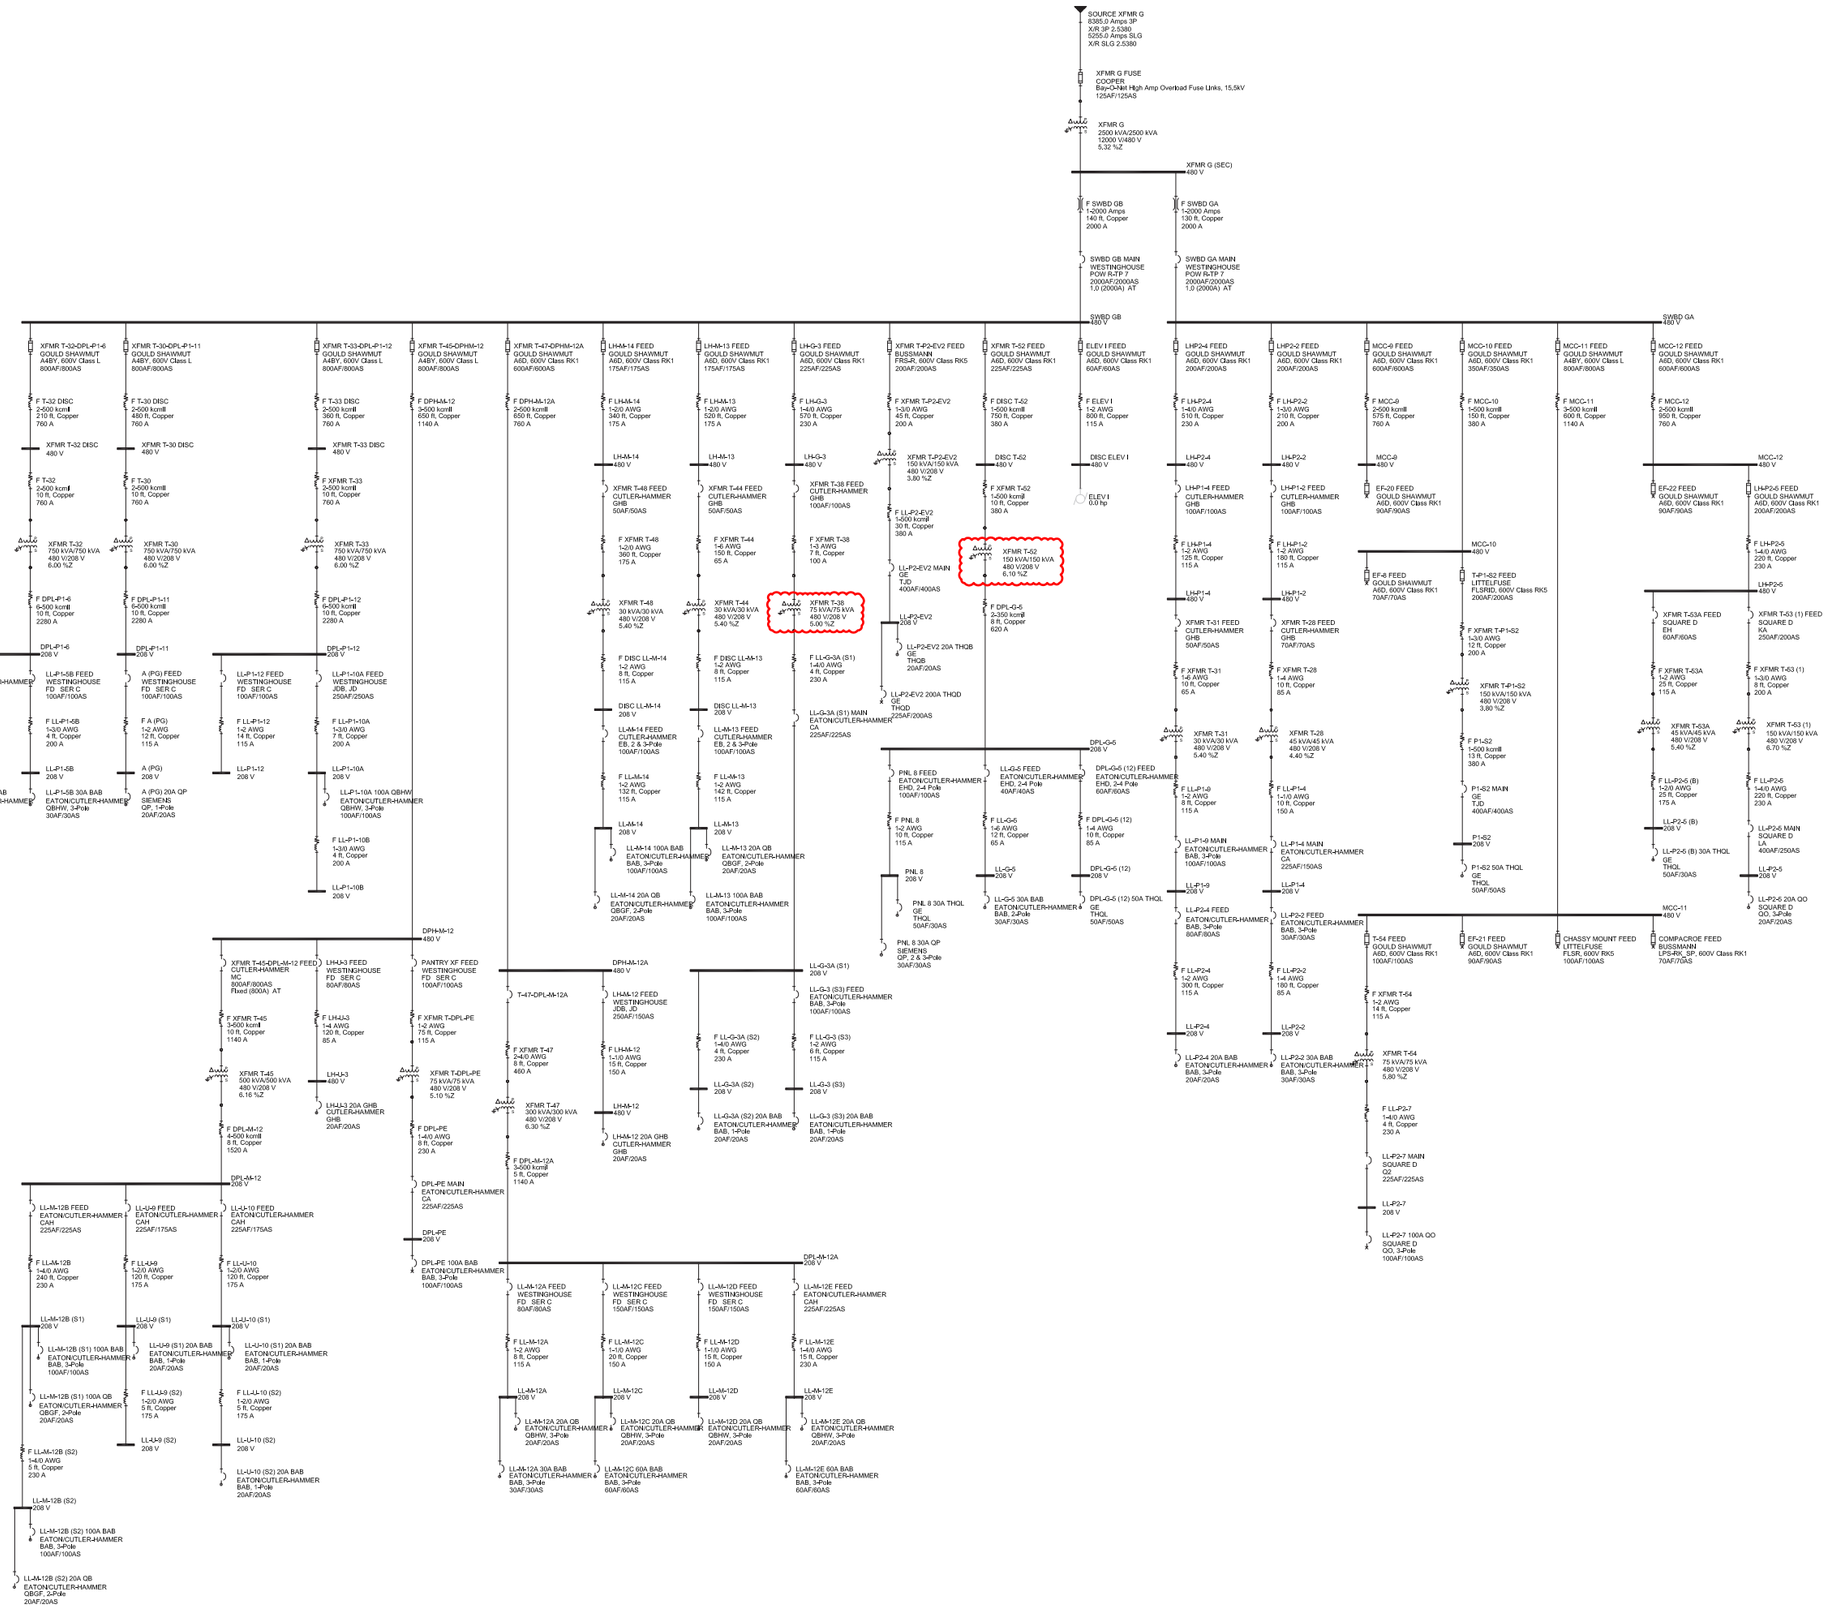

SHEET REFERENCE NUMBER	PROJECT: SAN DIEGO CONVENTION CENTER	DRAFTED BY: Omar Patan	DATE: 12.November.2025
E - 20	WEST BUILDING SLD	DRAWING BY: Omar Patan	SUBMITTEDY BY:
	A3: NTS	CHECKED BY:	CUSTOMER:

Rev.No	Descrfptlon	Date	APR
4			
3			
2			
1	AS BUILT 1	12/11/2025	

SAN DIEGO convention center